


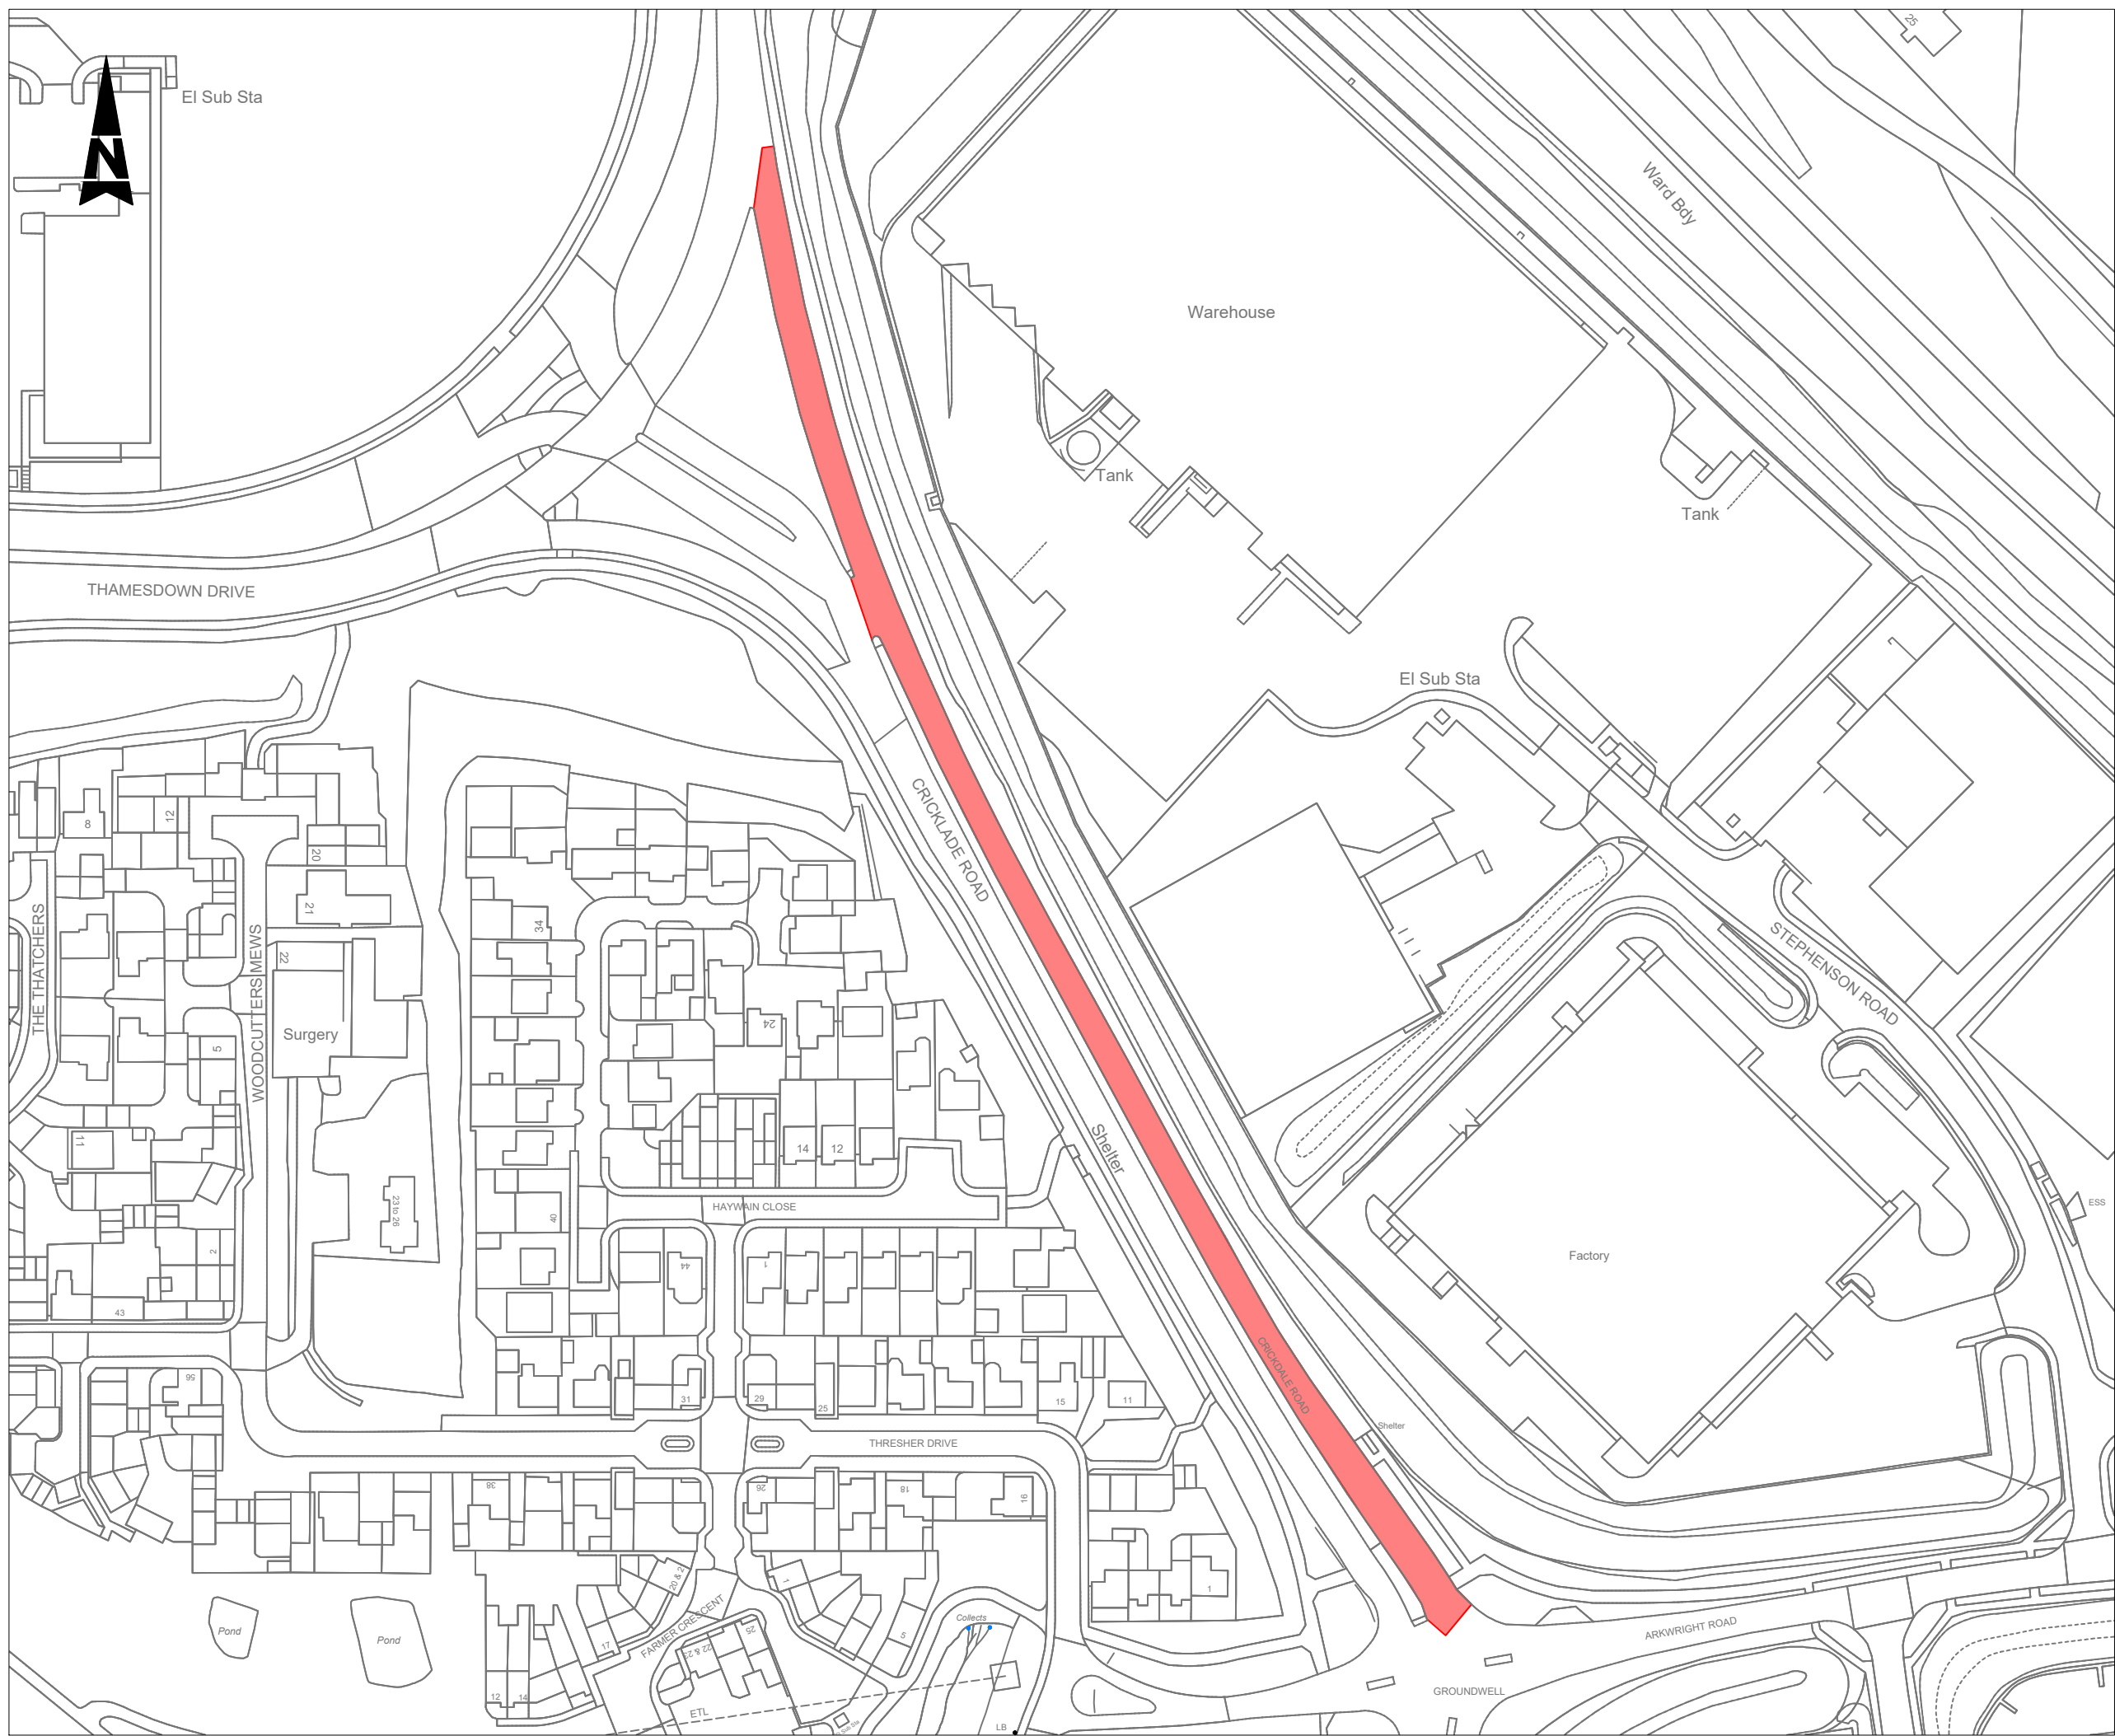

REVISIONS	
1.0	FIRST ISSUE

Notes

- 1. Limits of works are approximate and are to be agreed on site with a Swindon BC Supervisor.

Key

Site extents

© Crown copyright and database rights 2024 AC0000806451



Highways Design
Wat Tyler House West,
Beckhampton Street,
Swindon,
SN1 2JH
Telephone (01793) 445500

HIGHWAYS DESIGN

Project:

HIGHWAY MAINTENANCE 2024/2025
NETWORK NORTH FUND

Title:

A4311 CRICKLADE ROAD
SITE EXTENTS

Scale	Drawn	Checked	Date
N.T.S	NT	DSW	JUL 24
Drawing no.		Revision	
HD/2425/010/002/DR/001		1.0	