


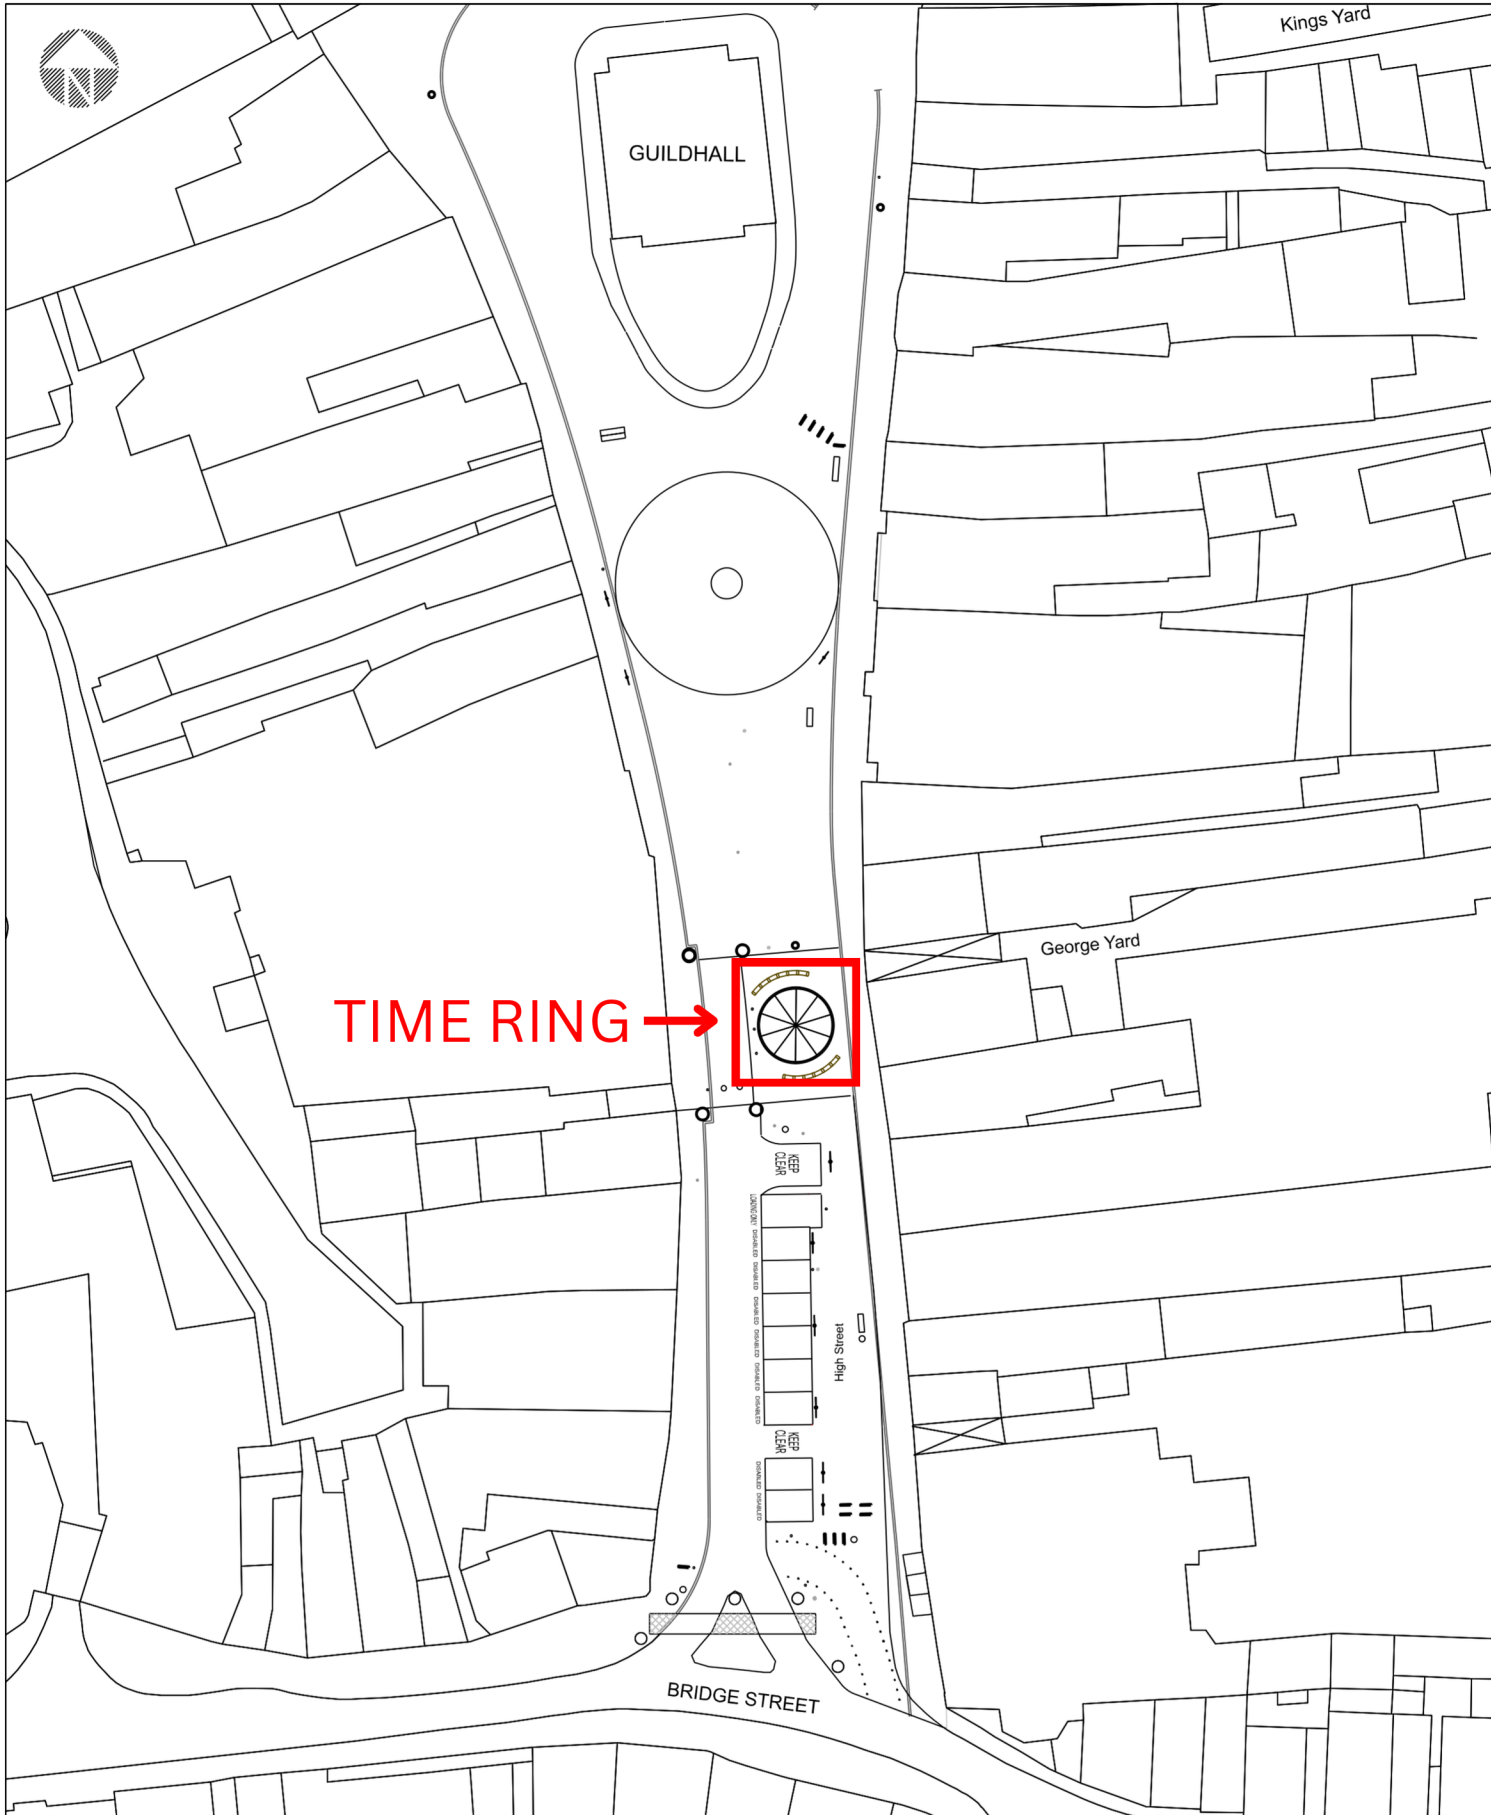

INSPECTION PLAN

This map is reproduced from Ordnance Survey material with the permission of the Ordnance Survey on behalf of the Controller of Her Majesty's Stationery Office ©Crown Copyright. Unauthorised reproduction infringes Crown copyright and may lead to prosecution or civil proceedings. 100024295. 2013

Rev	Description	Date

Drawing Name

The High Street, Andover
Inspection Plan

Test Valley
Borough Council

Property and Asset Management
Test Valley Borough Council
Weyhill Road
Andover, Hampshire, SP10 3AJ

Tel 01264 368000
Fax 01264 368799
Email engineering@testvalley.gov.uk
Web site www.testvalley.gov.uk

Plotted at	A4	Scale	NTS	Drawn by	LB	Date	JAN22	Checked by	---	Date	--/--	File ref	--	No	--	Rev	---
------------	----	-------	-----	----------	----	------	-------	------------	-----	------	-------	----------	----	----	----	-----	-----